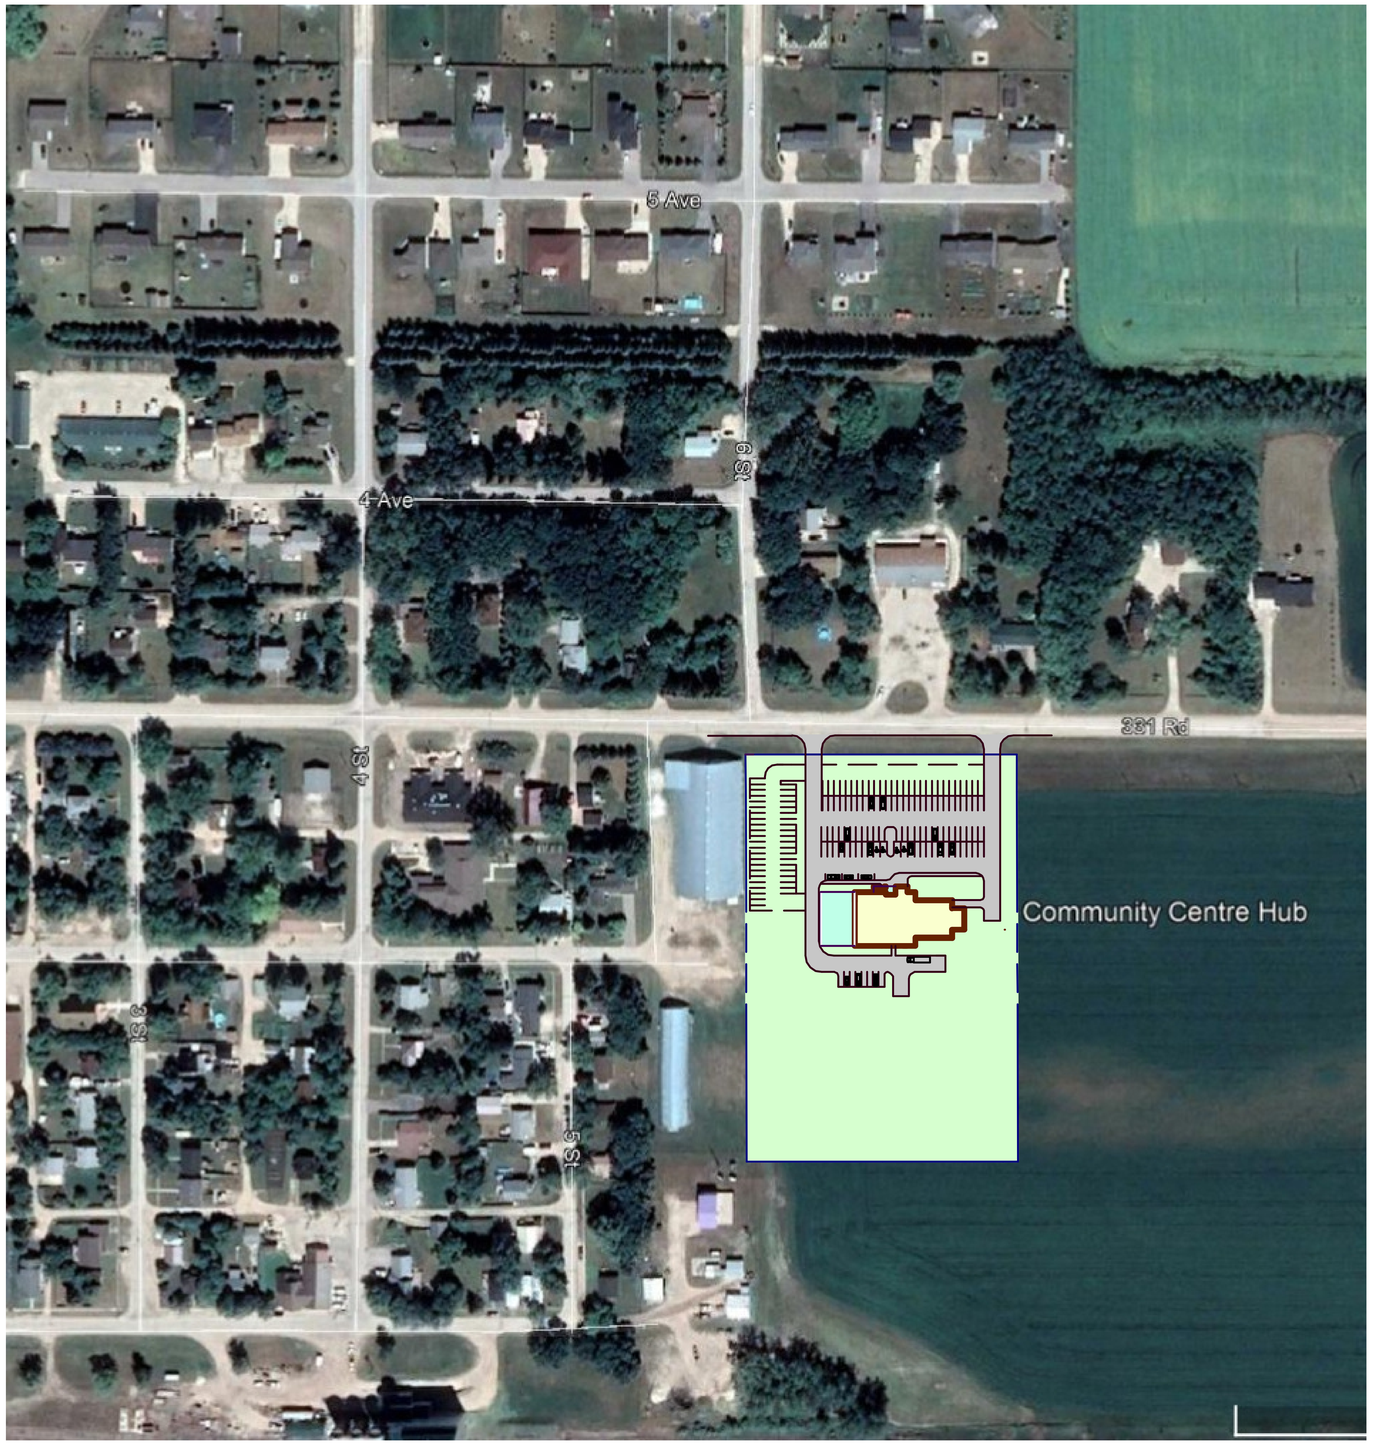
5 Ave
4 Ave
3rd St
331 Rd
4 St
3 St
5 St
Community Centre Hub

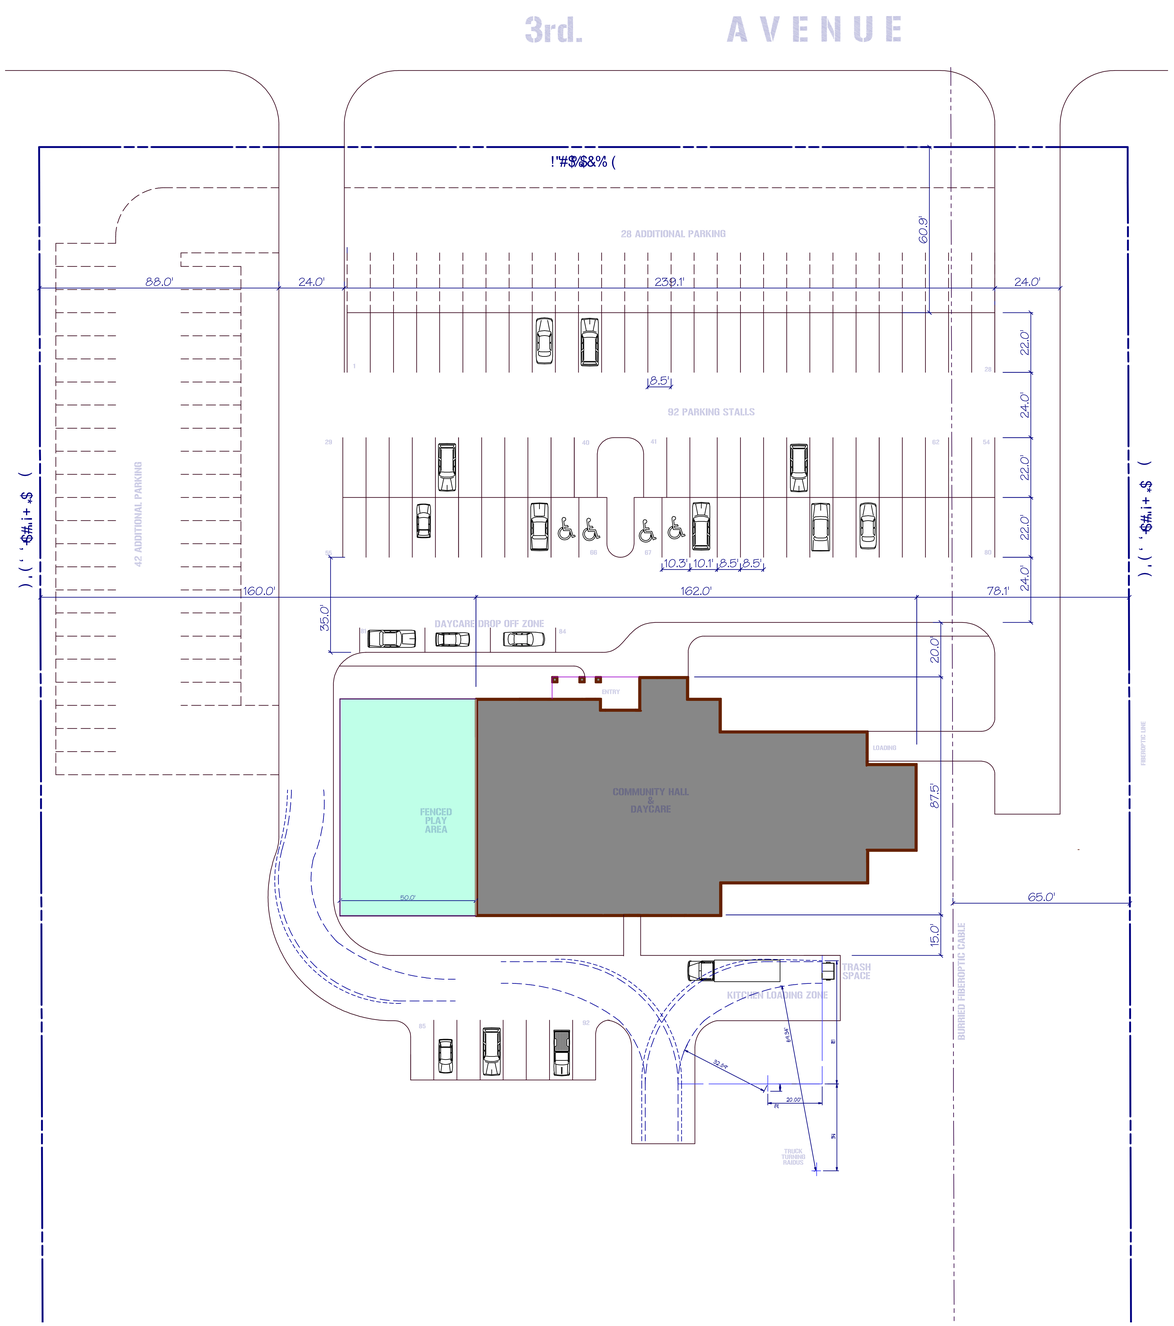
3rd. AVENUE
28 ADDITIONAL PARKING
92 PARKING STALLS
42 ADDITIONAL PARKING
DAYCARE DROP OFF ZONE
ENTRY
LOADING
COMMUNITY HALL & DAYCARE
FENCED PLAY AREA
TRASH SPACE
KITCHEN LOADING ZONE
BURRIED FIBEROPTIC CABLE
88.0'
24.0'
239.1'
60.9'
22.0'
8.5'
10.3'
10.1'
160.0'
162.0'
78.1'
35.0'
20.0'
87.5'
65.0'
50.0'
15.0'